Filed: 8/15/2016 4:58:35 PM WEQC

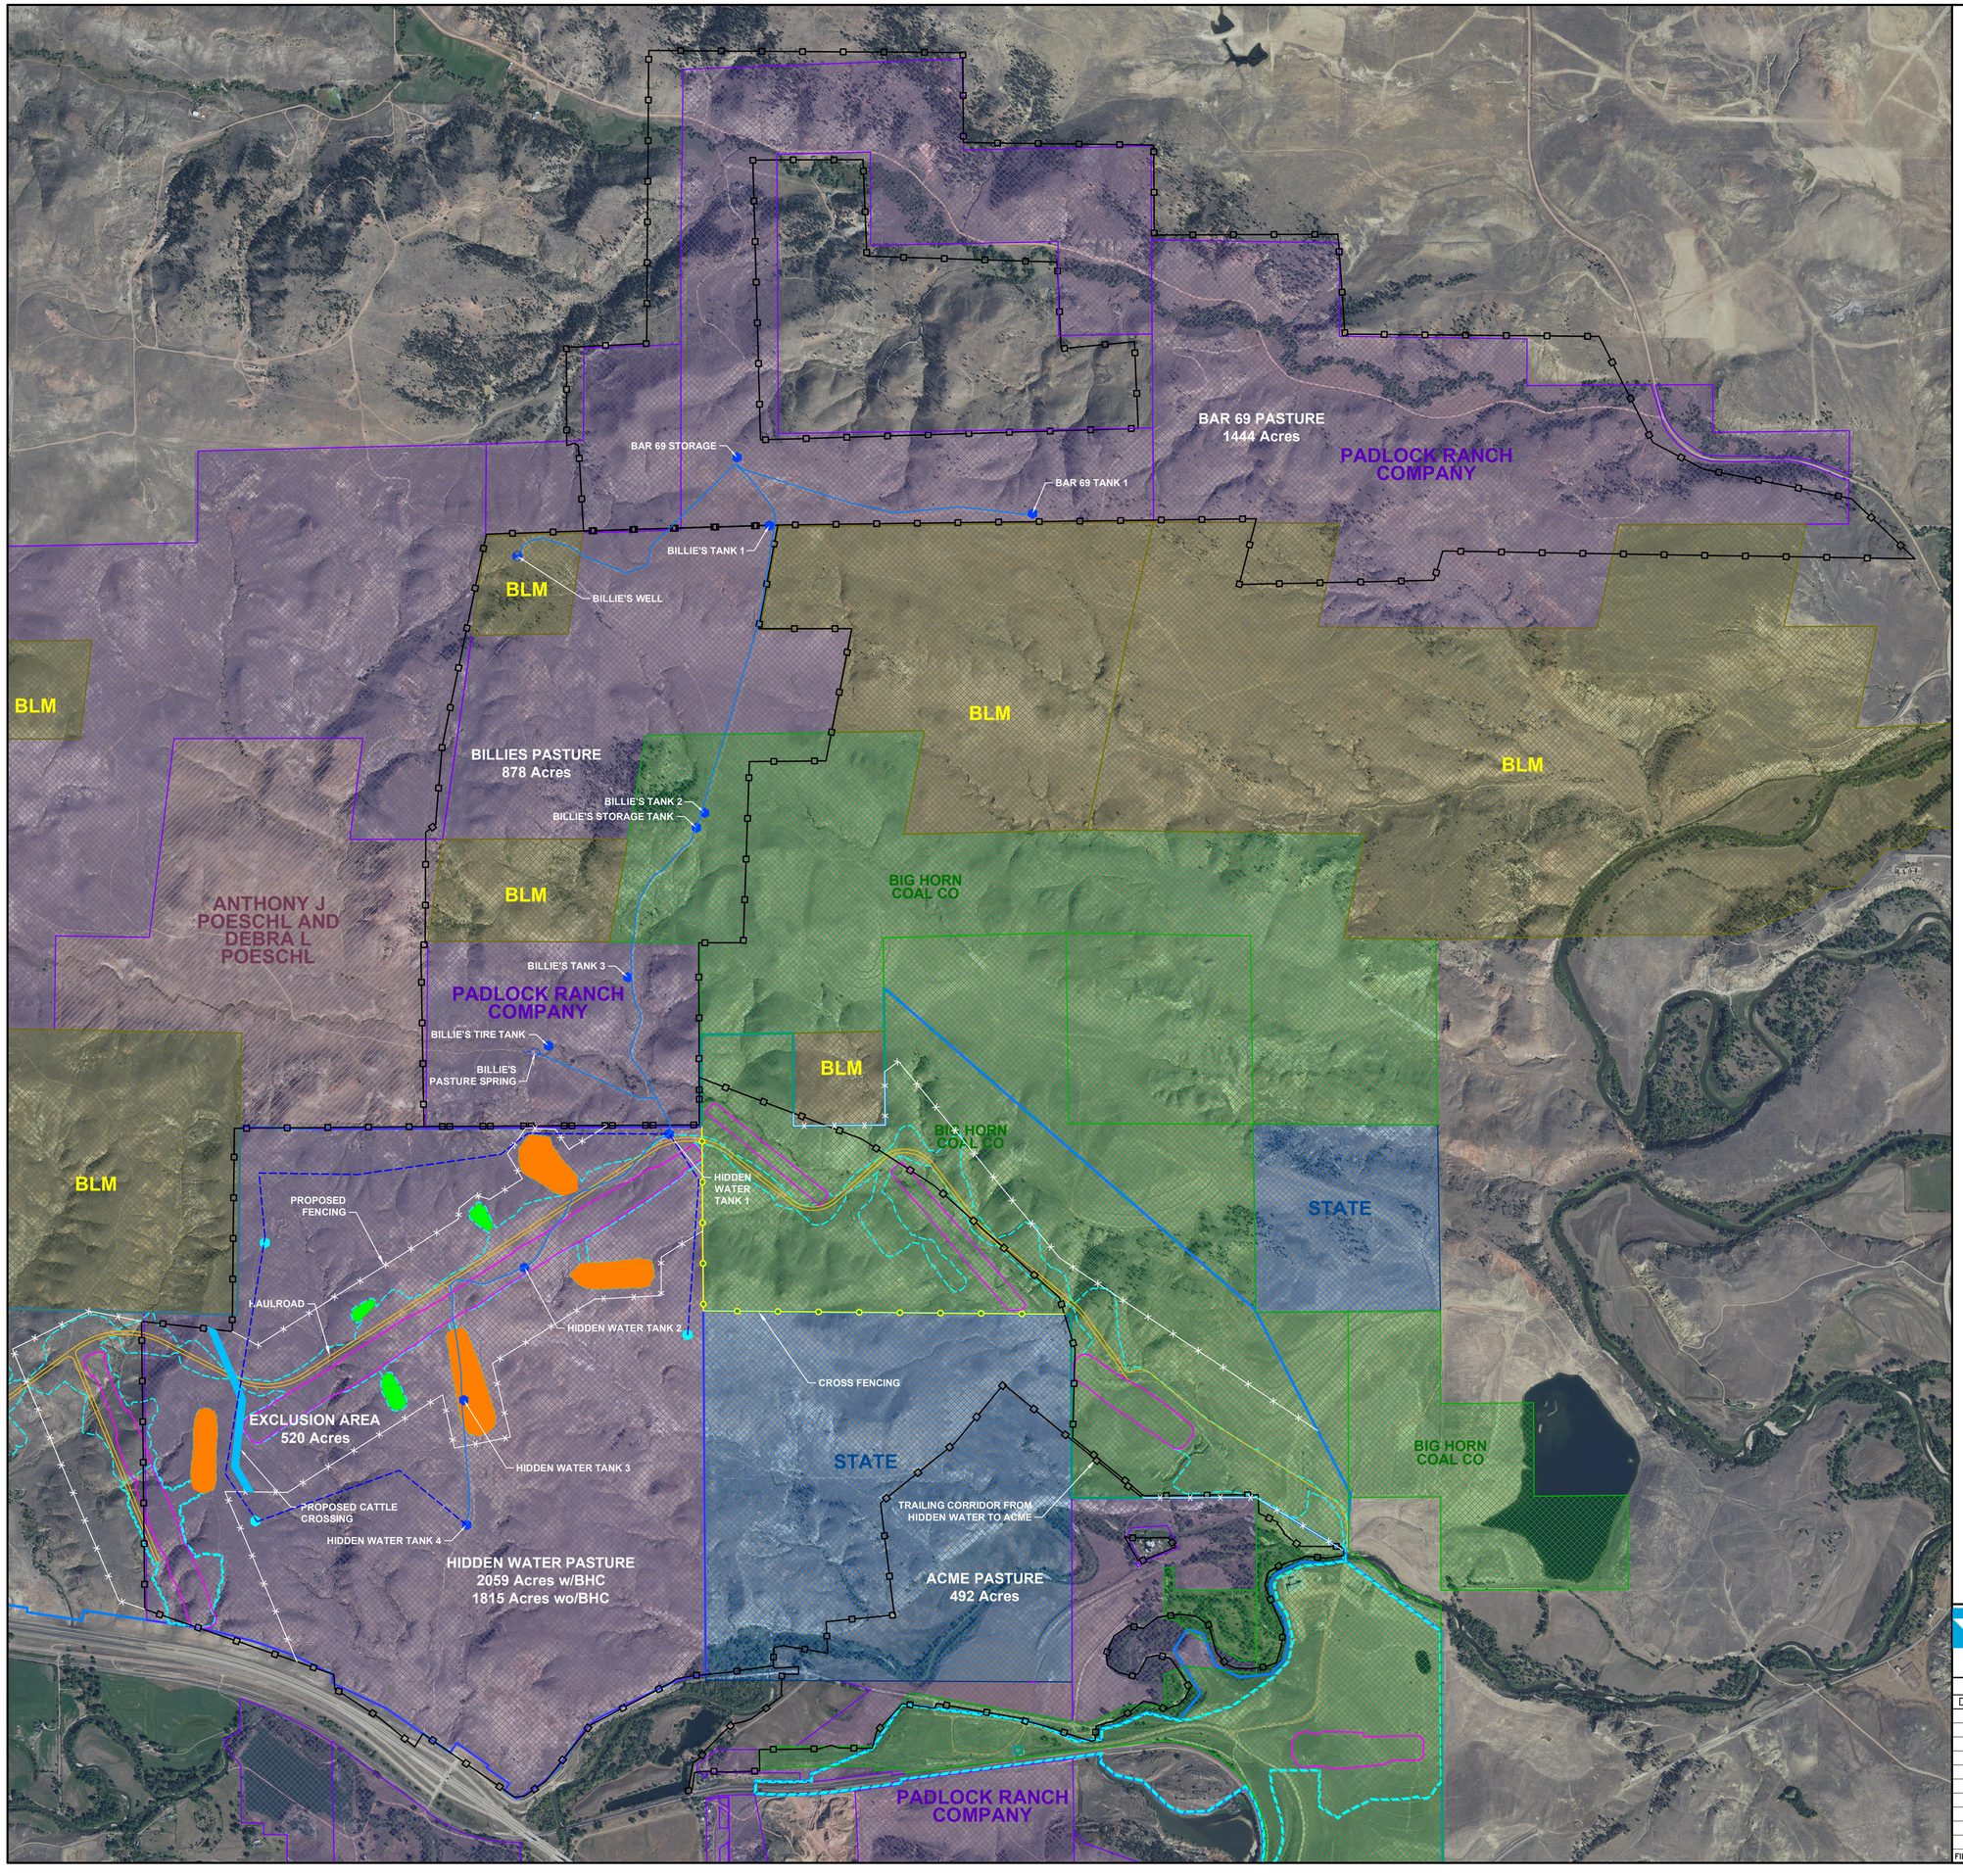

Brook 14

DEPOSITION EXHIBIT 16 Patterson

LEGEND

- PADLOCK PROVIDED FENCE LOCATIONS
- PROPOSED FENCE
- EXISTING ROAD
- EXISTING WATER LINE
- OVERBURDEN STOCKPILE
- TOPSOIL STOCKPILE
- PIT
- DISTURBANCE BOUNDARY
- WATER LINE
- PROPOSED WATER LINE
- EXISTING TANKS
- PROPOSED TANKS
- SPRING

N

0 500 1,000 1,500 2,000
GRAPHIC SCALE (FEET)

RAMACO

BROOK MINE
SHERIDAN COUNTY, WY

1101 SUGARVIEW DR. STE. 201
SHERIDAN, WY 82801

REVISIONS

Date	Description

PADLOCK PASTURES

Drawn By: DCJ
Checked By: JGB
Date: 6-6-13

WWC ENGINEERING
www.wwcengineering.com

FILE: PADLOCK_PASTURE_EQC.dwg

R:\Sheridan\RAMACO\13139\ACAD_WY83E\DWGS_WORK\PADLOCK_PASTURE_EQC.dwg 8/15/2016 3:03:30 PM steve johnson